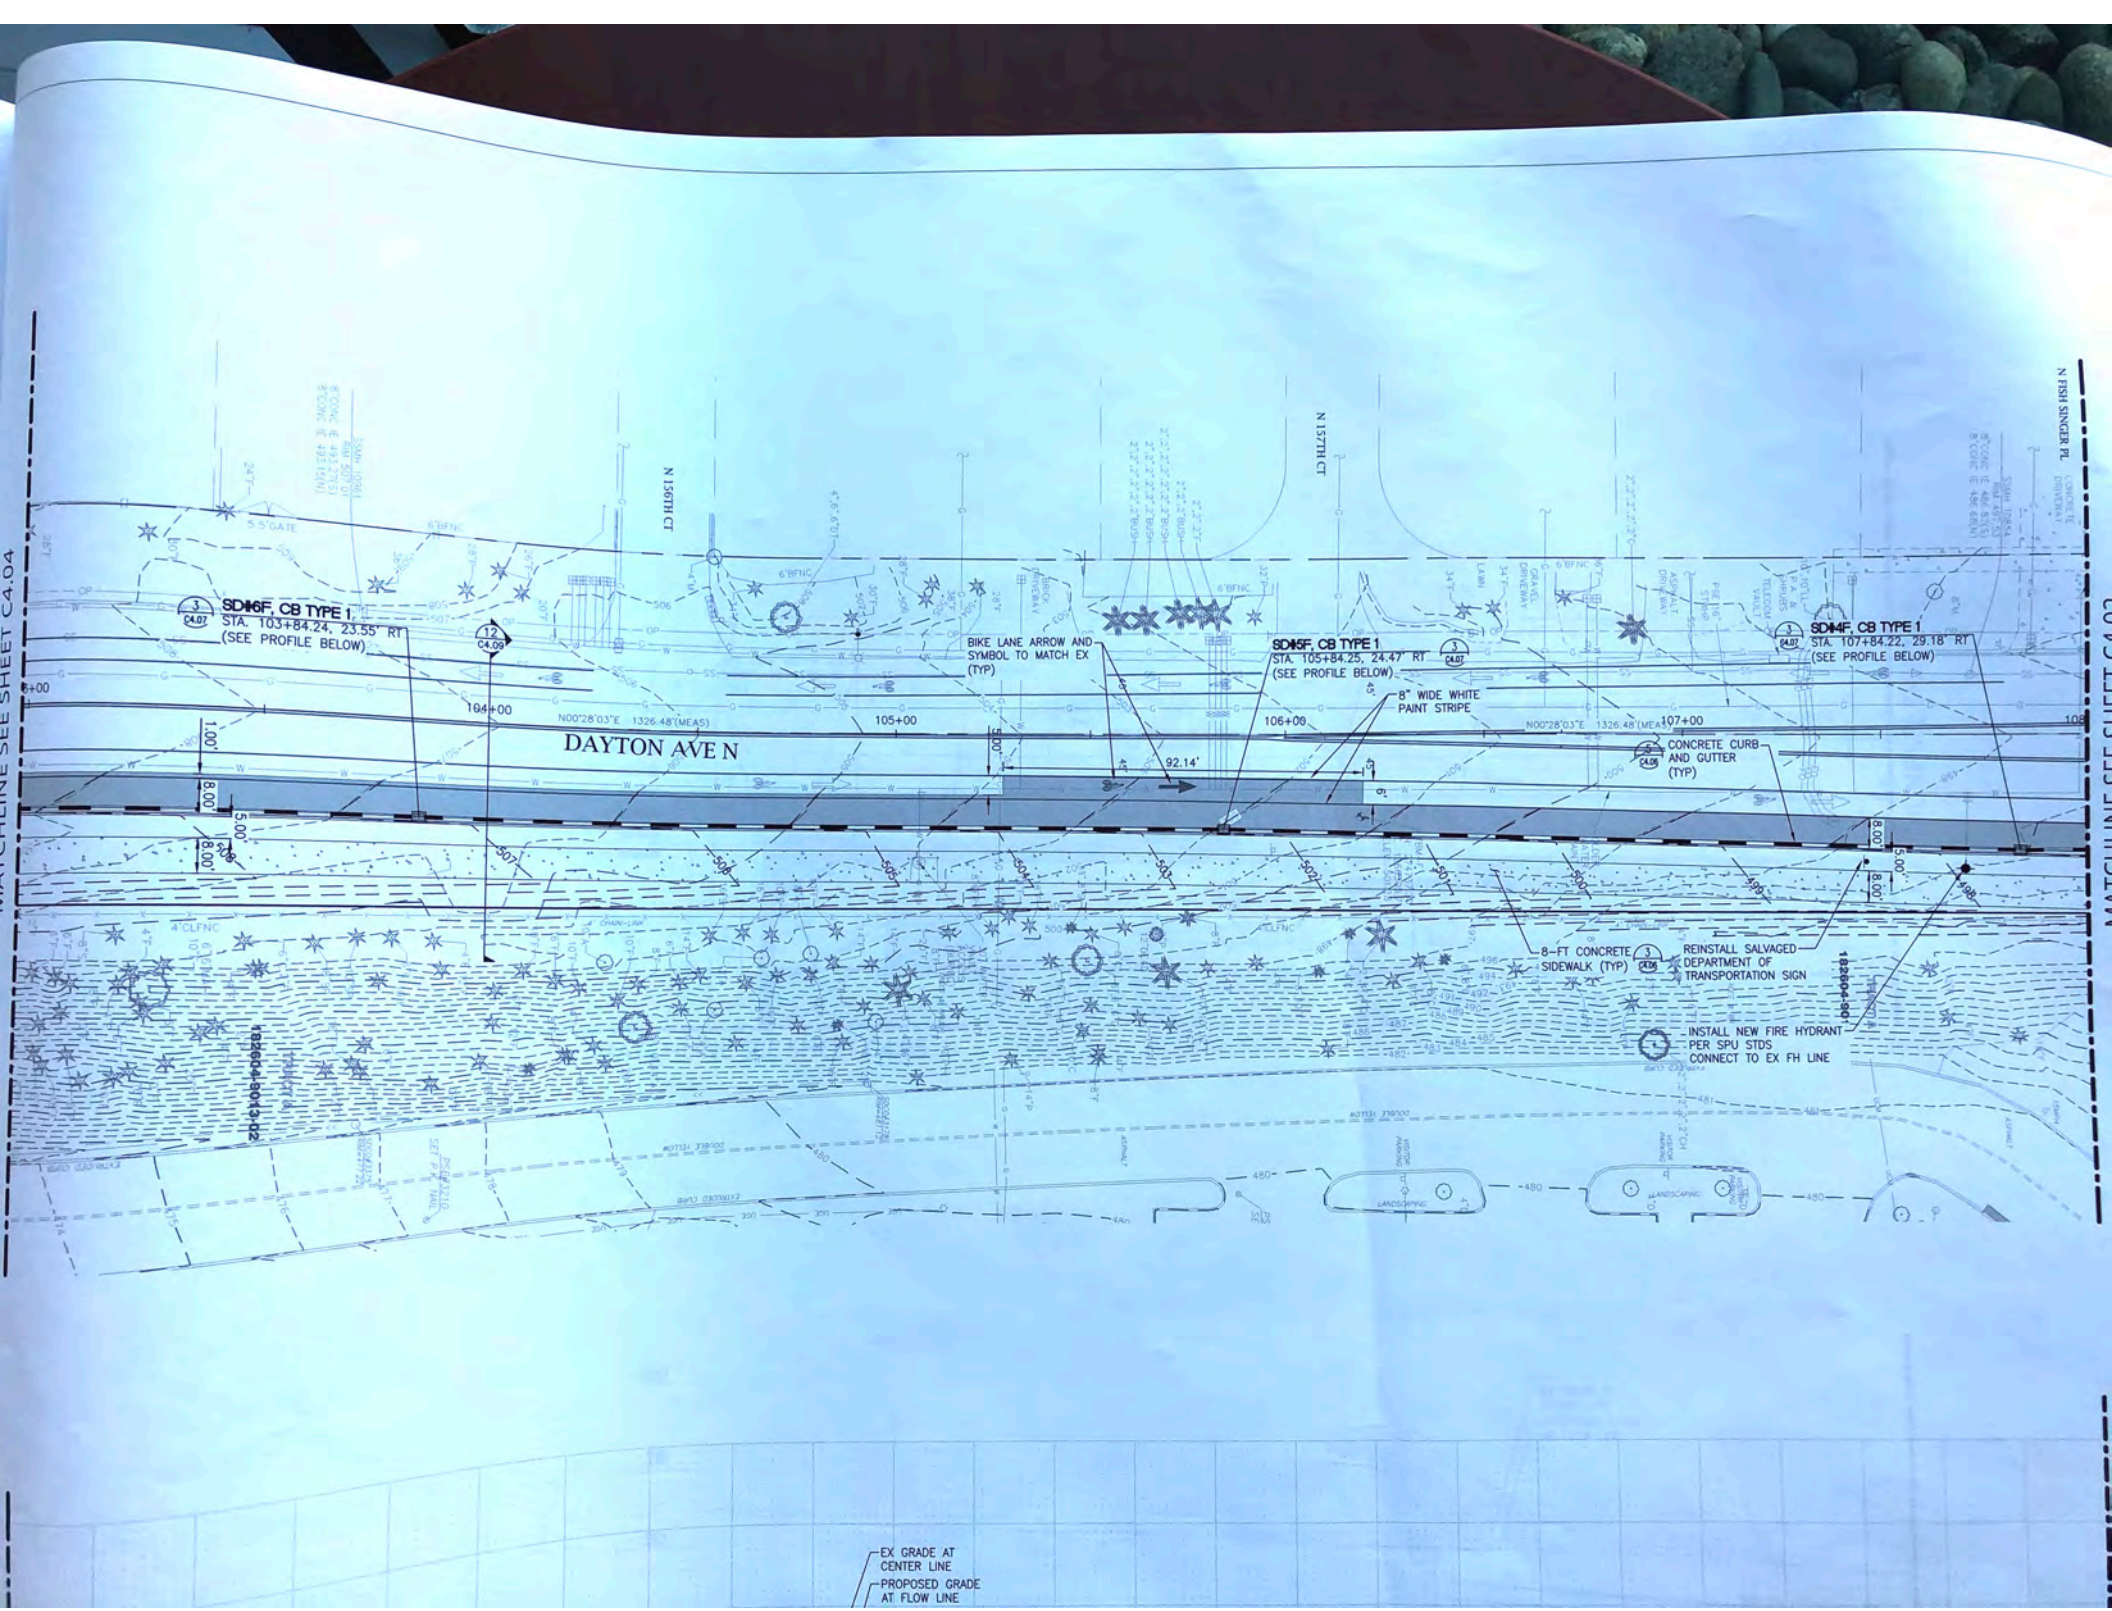
MATCHLINE SEE SHEET C4.04
SD#6F, CB TYPE 1
STA. 103+84.24, 23.55' RT
(SEE PROFILE BELOW)
SD#5F, CB TYPE 1
STA. 105+84.25, 24.47' RT
(SEE PROFILE BELOW)
SD#4F, CB TYPE 1
STA. 107+84.22, 29.18' RT
(SEE PROFILE BELOW)
DAYTON AVE N
N 156TH CT
N 157TH CT
N FISH SINGER PL
BIKE LANE ARROW AND SYMBOL TO MATCH EX (TYP)
8" WIDE WHITE PAINT STRIPE
CONCRETE CURB AND GUTTER (TYP)
8-FT CONCRETE SIDEWALK (TYP)
REINSTALL SALVAGED DEPARTMENT OF TRANSPORTATION SIGN
INSTALL NEW FIRE HYDRANT PER SPU STDS CONNECT TO EX FH LINE
EX GRADE AT CENTER LINE
PROPOSED GRADE AT FLOW LINE
MATCHLINE SEE SHEET C4.05